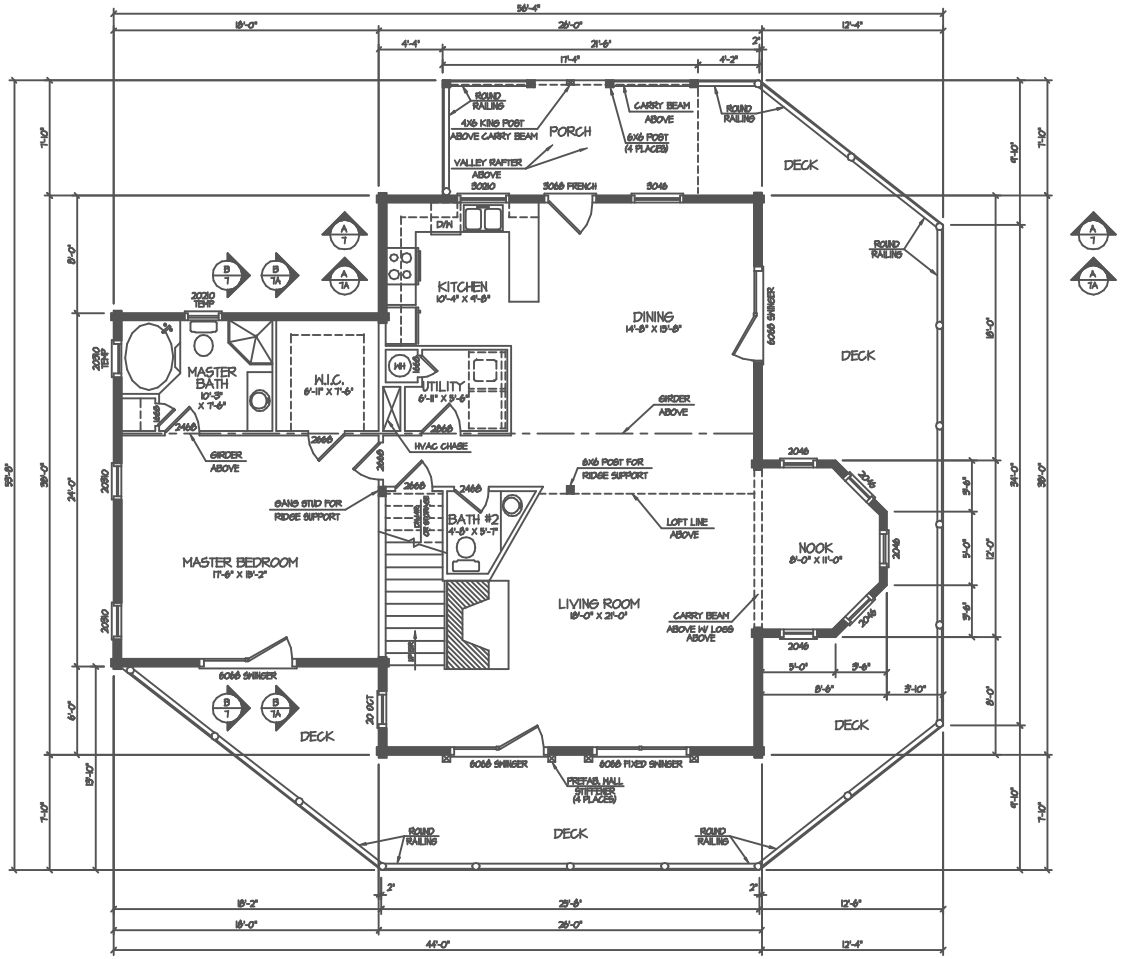

1st FLOOR PLAN

1/4" = 1'-0"

Any alteration or modification to a BLH standard floor plan must be approved by qualified professionals for structural integrity and building practicability or feasibility prior to construction of any such modification.

DOOR SCHEDULE			
DESCRIPTION	MANUFACTURER	ROUGH OPENING	SILL R.O. IN LOG WALL
6068 FRENCH	GREEN RIVER	5'-3" X 6'-11 1/2"	5'-6" X T-9"
6068 SWINGER	" "	5'-4" X 6'-6"	5'-3" X T'-2 1/2"

WINDOW SCHEDULE			
DESCRIPTION	MANUFACTURER	ROUGH OPENING	SILL R.O. IN LOG WALL
20 OCTAGON	GREEN RIVER	2'-2" X 2'-3"	FIELD CUT
2020 SINGLE	" "	2'-3" X 2'-3"	2'-6" X 2'-7"
2280 SINGLE	" "	2'-3" X 4'-3"	2'-6" X 4'-7"
3046 SINGLE	" "	3'-3" X 4'-10"	3'-6" X 5'-3"
5020 SINGLE	" "	5'-3" X 2'-3"	5'-6" X 2'-7"
3046 SINGLE		3'-3" X 4'-10"	3'-6" X 5'-3"

BARNA Log Homes
Bama Log Homes
P.O. BOX 4529, ONEIDA TENNESSEE 37841
Phone: 423-569-8559 Fax: 423-569-8559

COPYRIGHT © 2005, ALL RIGHTS RESERVED
BARNA LOG HOMES, LLC

COPYRIGHT ON ANY DRAWINGS, MATERIAL, ELEMENTS OR PRESENTATIONS IN ANY FORM OR MEDIUM, CONSTRUCTED BY BARNA LOG HOMES, LLC, IS OWNED BY BARNA LOG HOMES, LLC. ALL RIGHTS ARE RESERVED. ANY UNAUTHORIZED USE, DISTRIBUTION OR REPRODUCTION OF ANY OF THE FOREGOING WITHOUT THE EXPRESS WRITTEN CONSENT OF BARNA LOG HOMES, LLC IS PROHIBITED AND MAY RESULT IN SEVERE CIVIL AND CRIMINAL PENALTIES. VIOLATORS WILL BE PROSECUTED TO THE FULLEST EXTENT OF THE LAW.
Do not scale drawings. Printed dimensions supersede all scaled factors

The Standard Model:
AUTUMN RIDGE

REPORT # 2306

CODE COMPLIANCE FOR 2009 INTERNATIONAL CODE FOR ONE- AND TWO-FAMILY DWELLINGS

PLAN

PA Number:	BLH STANDARD
Design:	BLH
Coordinator:	BLH
Date:	10/2009
Drawn by:	Checked by:
JLB	TDM
File Name:	AUTUMNRIDGE
Sheet Number:	3
Sheet 4 Of 9	